Indicative Space Plans

Fit-Out & Layout Options

This pack sets out a blank floor plate and example layouts as a starting point only. The plans are illustrative and not to scale unless dimensioned. They are here to help visualise how the space could work — not to fix the final design.

What's inside


1. Blank space plan — a clean canvas to mark up your own ideas
2. Dimensioned plan — key measurements (mm) for reference
3. Example layout A — hot desks, meeting rooms & breakout
4. Example layout B — boardroom, storage & alternative arrangement

Over to you

Use these as a base to sketch, tweak and shape the final layout to suit your team. Nothing here is fixed — it's all up for discussion.

Option 1 — Blank Canvas


Mark up your own ideas

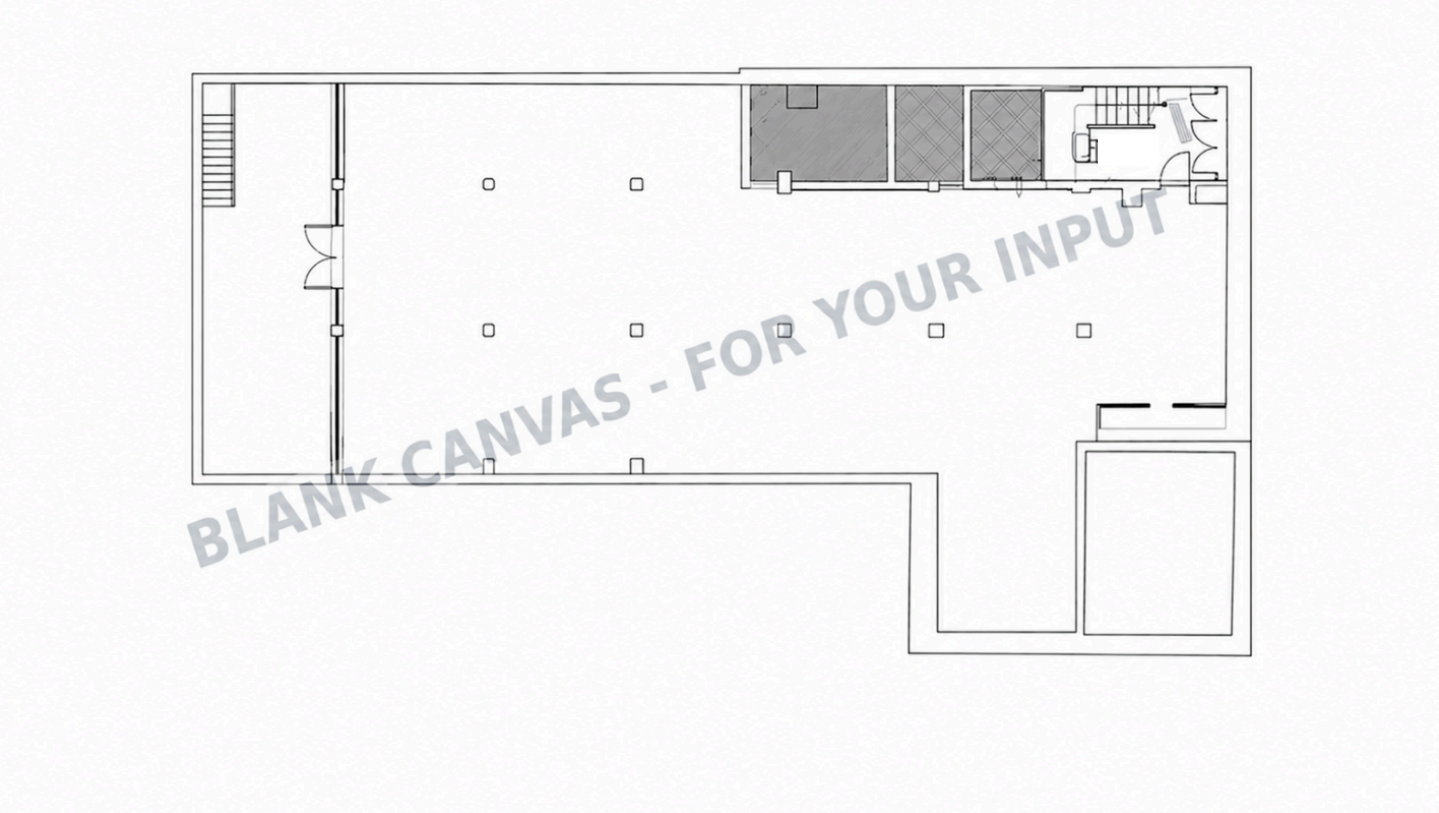

Indicative only — a clean floor plate for you to input into the final fit-out & layout.

Dimensions — For Reference


Key measurements shown in mm

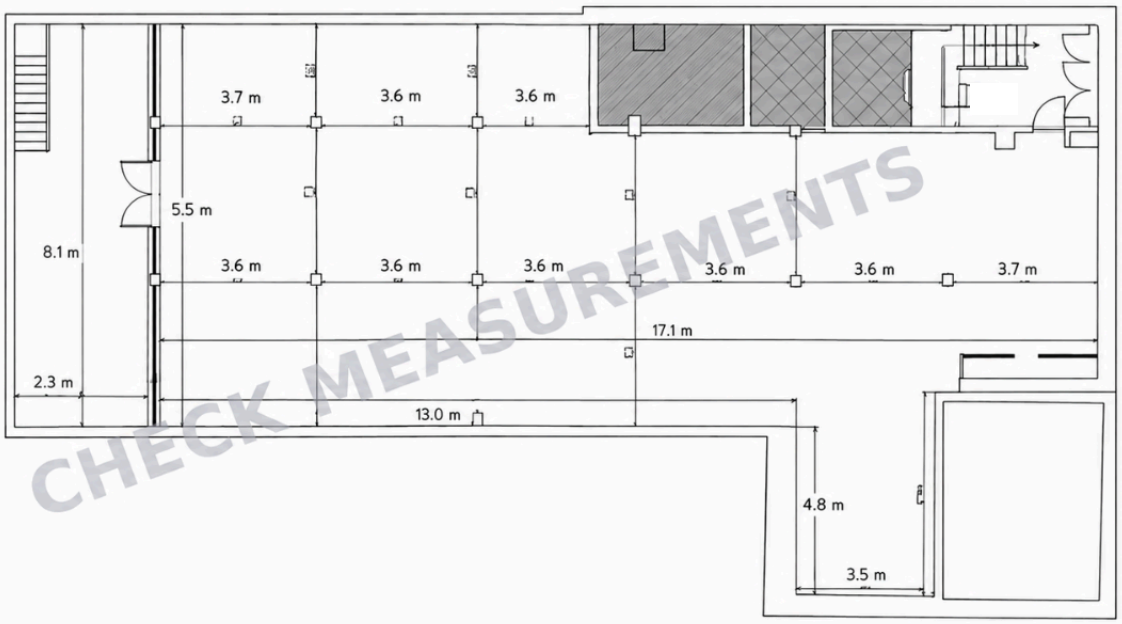

Indicative only — dimensions are approximate and for guidance only; please verify on site before committing to any layout.

Option 2 — Example Layout A

Hot desks, meeting rooms & central breakout

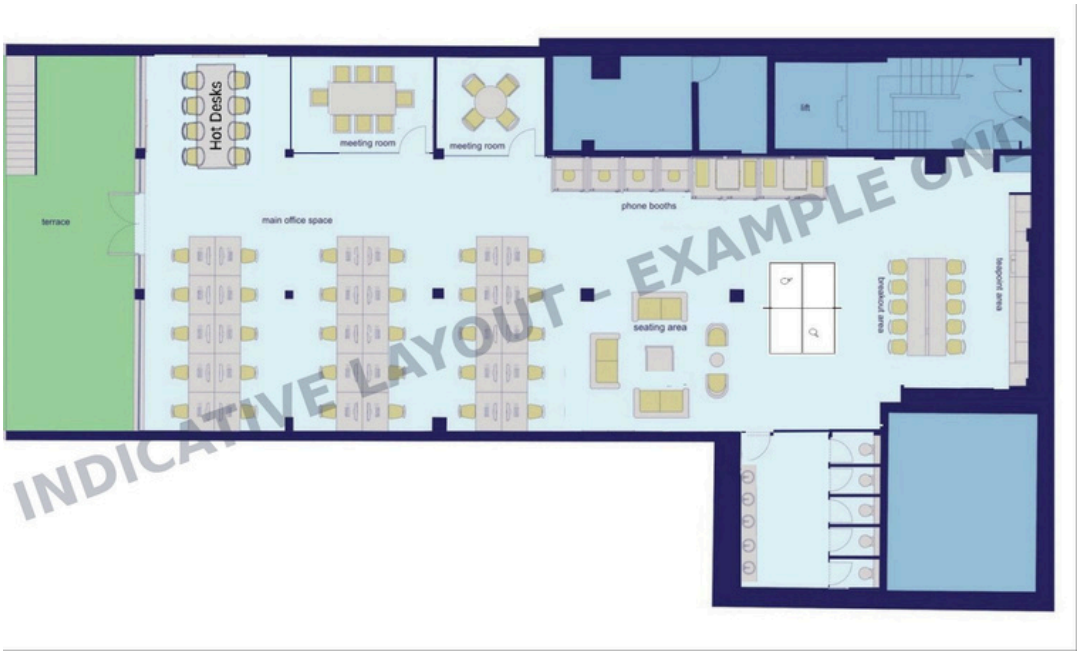

Indicative only — illustrative layout shown to spark ideas. Final design to be agreed and tailored to your needs.

Option 3 — Example Layout B

Boardroom, storage & alternative arrangement



Indicative only — an alternative take on the same floor plate. Mix and match ideas from either option.